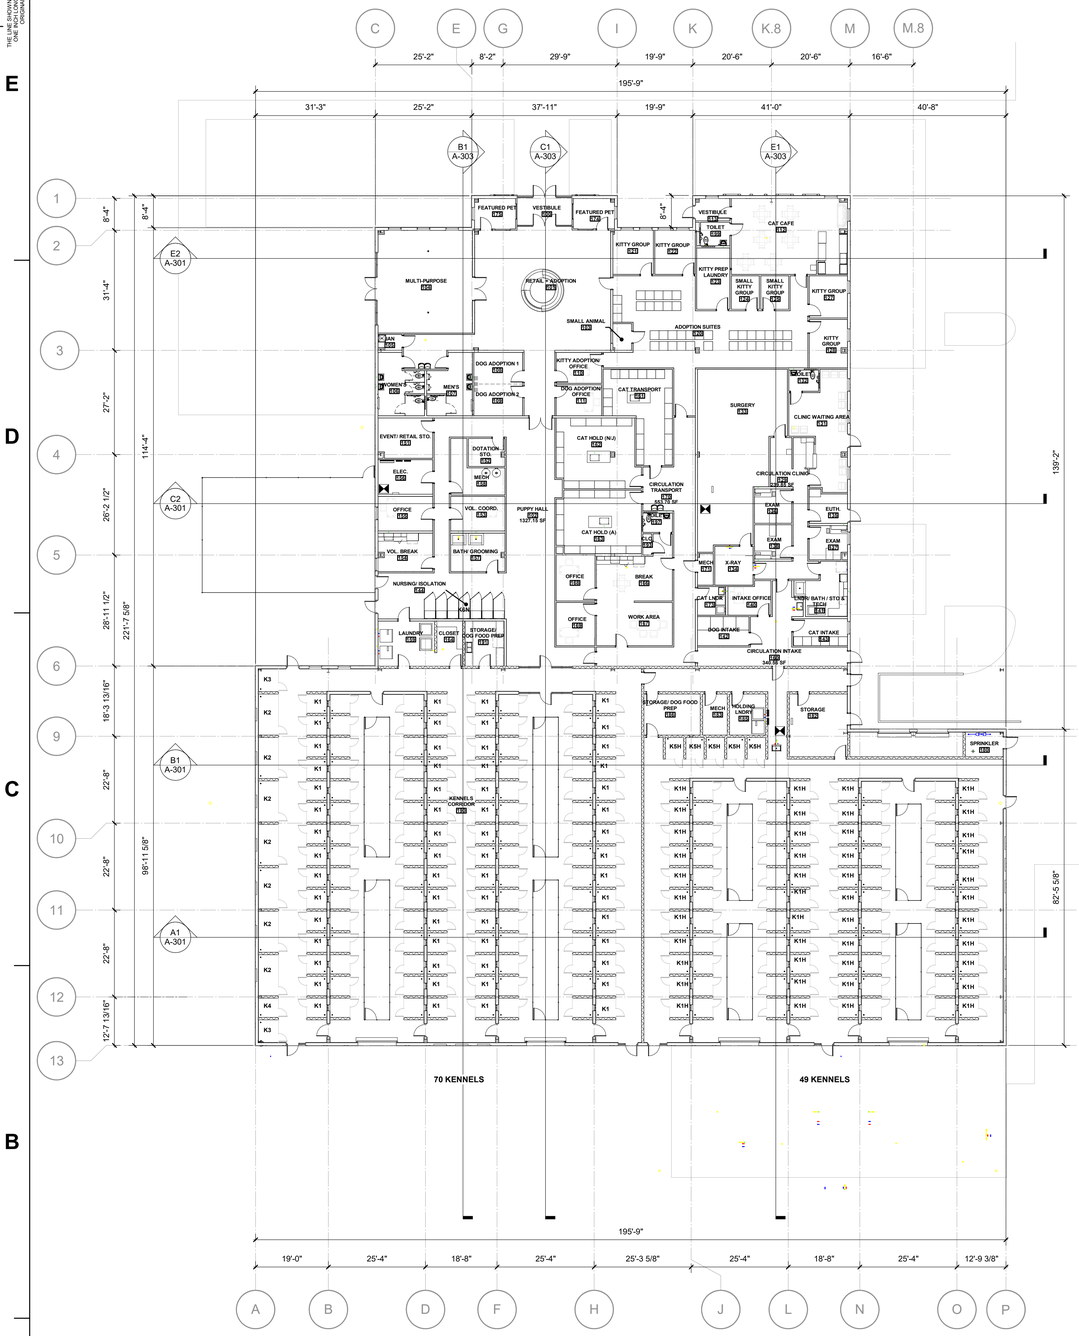

B1 OVERALL FLOOR PLAN- LEVEL 1

1/16" = 1'-0"

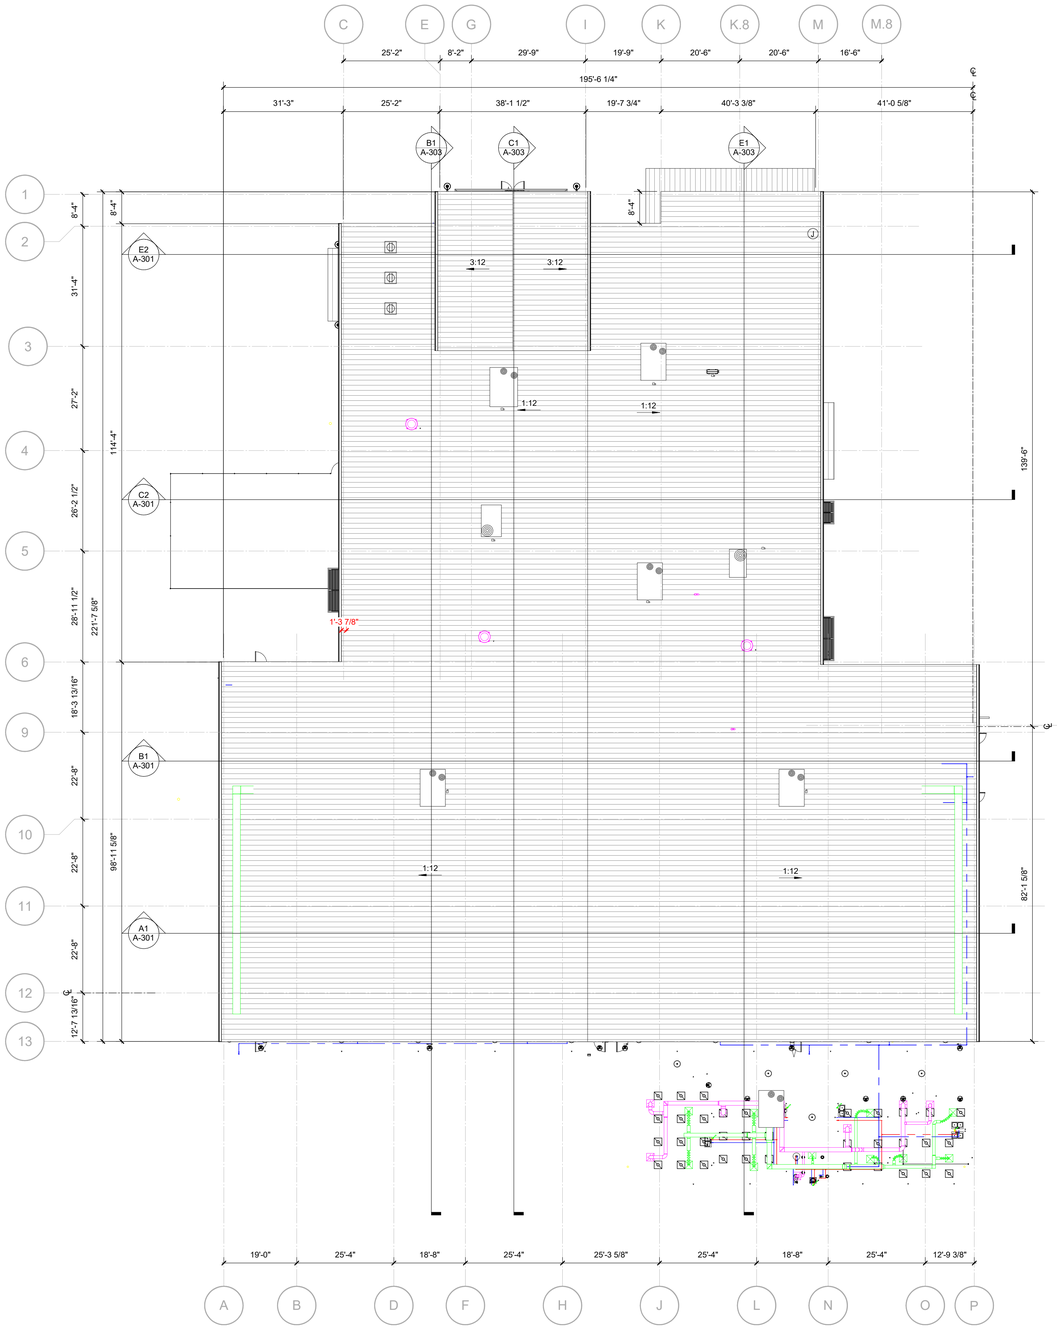

B4 OVERALL ROOF PLAN- OVERALL 1

1/16" = 1'-0"

SHORT HALL	346.21 SF
EXTERIOR KENNELS	531.03 SF
ROOF OVERHANG	144.88 SF
LONG DIRECTION REDUCTION	626.53 SF
QUARANTINE AREA	3,017.40 SF
TOTAL REDUCTION	4,666.05 GSF

TRUE NORTH PROJECT NORTH

THE LINE SHOWN ABOVE IS EXACTLY ONE INCH ON ORIGINAL PAPER SIZE

5/14/2025 4:15:51 PM

LS3P
3067 DEVILLE STREET
MYRTLE BEACH, SOUTH CAROLINA 29577
TEL. 843.872.0360
WWW.LS3P.COM

NOT FOR CONSTRUCTION

COPYRIGHT 2024 ALL RIGHTS RESERVED. PRINTED OR ELECTRONIC DRAWINGS AND DOCUMENTATION MAY NOT BE REPRODUCED IN ANY FORM WITHOUT WRITTEN PERMISSION FROM LS3P ASSOCIATES LTD.

Grand Strand Humane Society

Grand Strand Humane Society
Myrtle Beach, South Carolina

LS3P PROJECT: 4500-201710

Δ	DATE	DESCRIPTION

KEY PLAN:

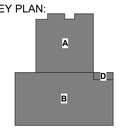

SHEET NAME:
OVERALL FLOOR & ROOF PLANS

ORIG SUBMISSION: 2024.07.11

SHEET:
A-101

75% DESIGN DEVELOPMENT

#	FLOOR PLAN NOTES BY NUMBER
NUMBER	NOTE

THE LINE SHOWN ABOVE IS EXACTLY ONE INCH ON ORIGINAL PAPER SIZE

KENNEL SCHEDULE

KENNEL	COUNT	COMMENTS
K1	60	FULL GUILLOTINED ADOPTION RUNS- ACCESS TO COURTYARD
K1H	44	FULL GUILLOTINED HOLDING RUNS - ACCESS TO COURTYARD
K2	7	DOUBLE ADOPTION RUNS
K3	2	HALF ADOPTION RUNS
K4	1	HALF ADOPTION RUNS
K5H	5	HALD HOLDING RUNS
K6N	7	NURSING ISOLATION
TOTAL : 126		

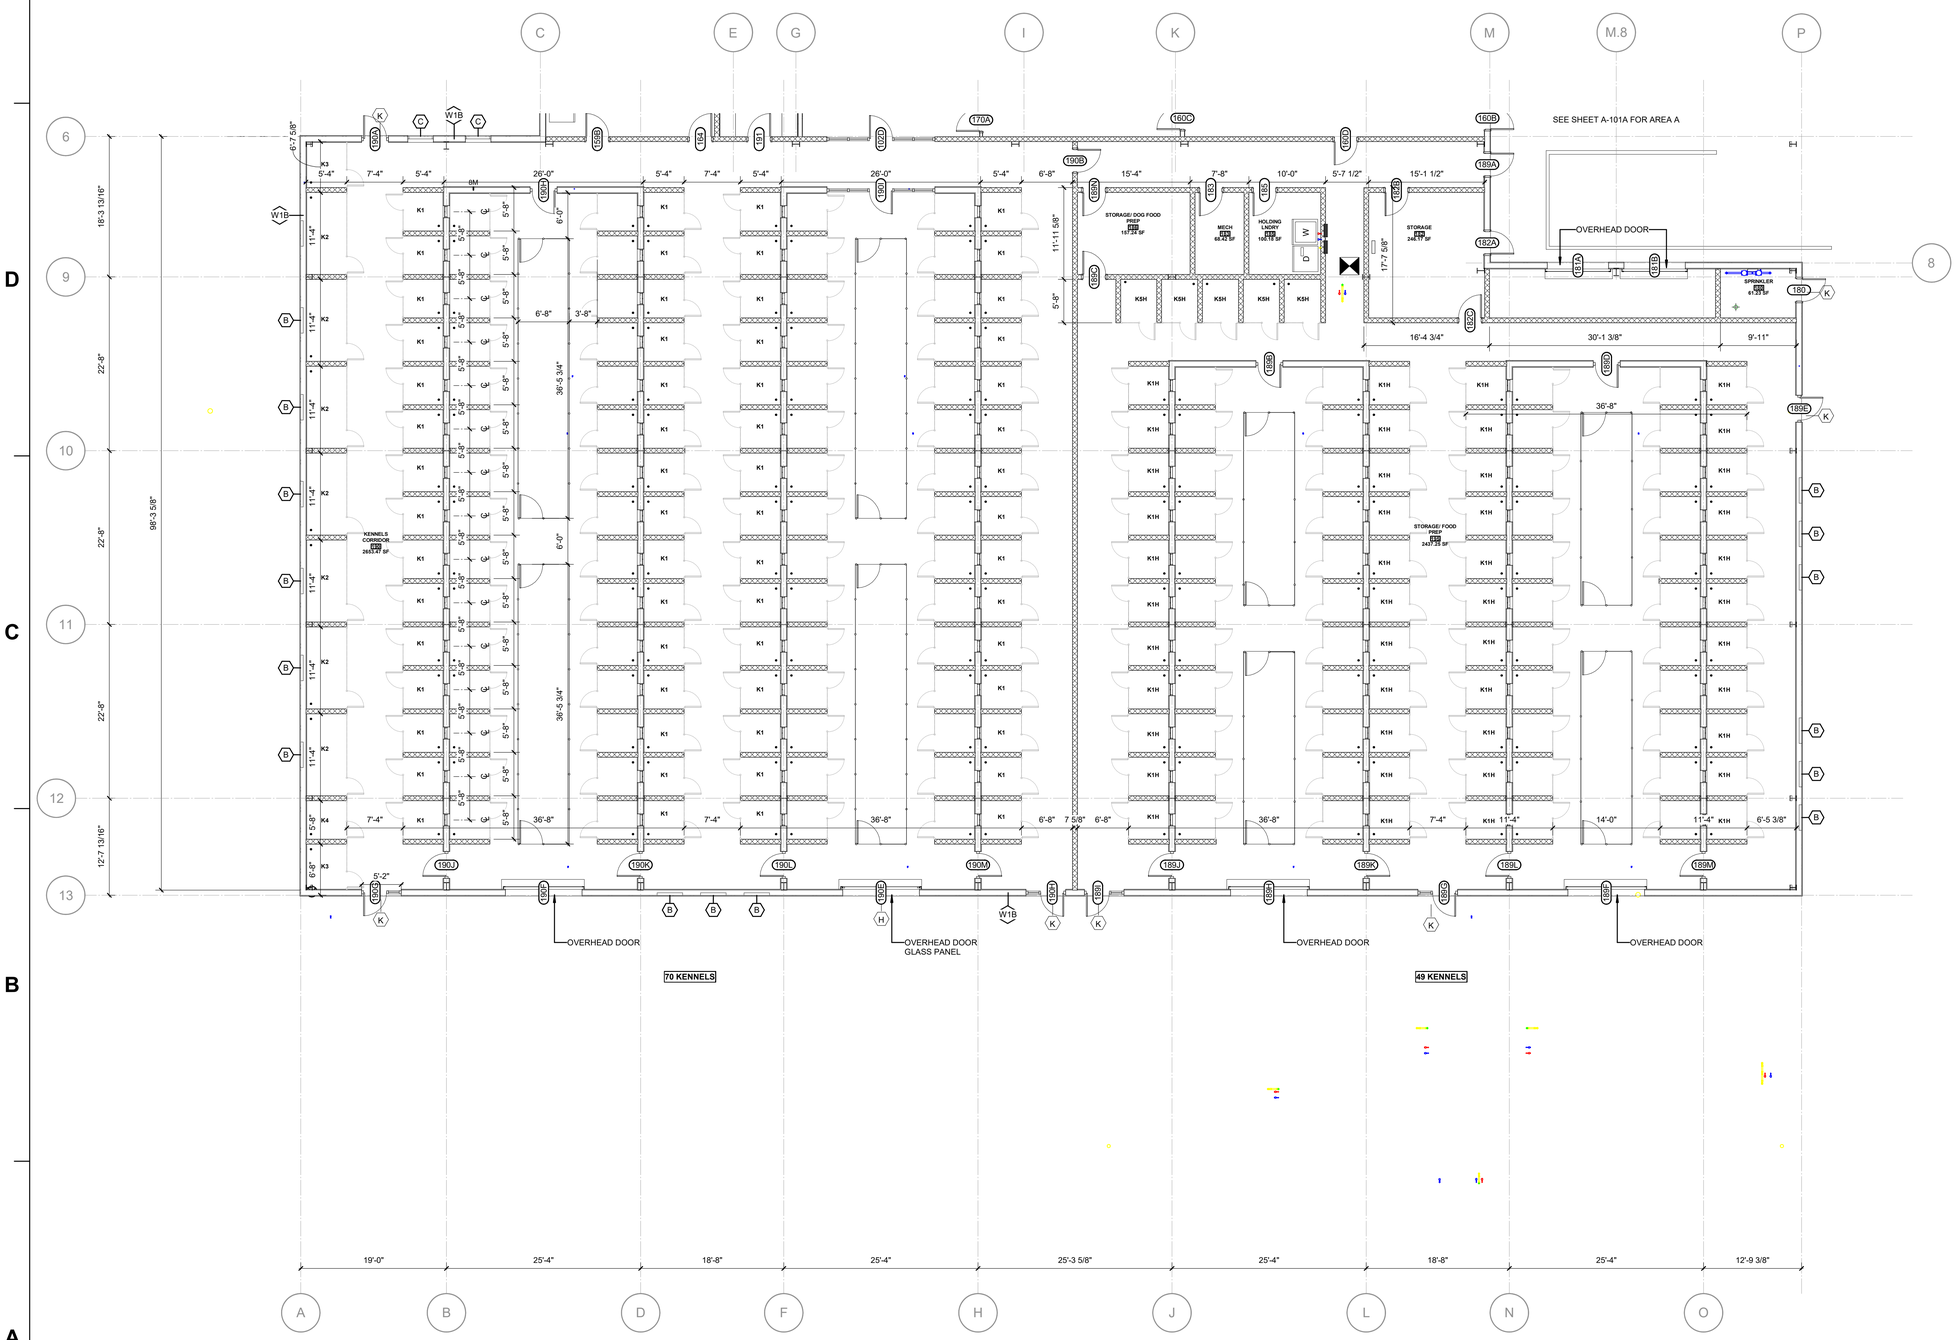

TRUE NORTH PROJECT NORTH

A1 FLOOR PLAN- PARTIAL- LEVEL 1- AREA B

1/8" = 1'-0"

5/14/2025 4:15:55 PM

LS3P
3067 DEVILLE STREET
MYRTLE BEACH, SOUTH CAROLINA 29577
TEL. 843.872.0360
WWW.LS3P.COM

NOT FOR CONSTRUCTION

COPYRIGHT 2024 ALL RIGHTS RESERVED. PRINTED OR ELECTRONIC DRAWINGS AND DOCUMENTATION MAY NOT BE REPRODUCED IN ANY FORM WITHOUT WRITTEN PERMISSION FROM LS3P ASSOCIATES LTD.

Grand Strand Humane Society

Grand Strand Humane Society
Myrtle Beach, South Carolina

LS3P PROJECT: 4500-201710

Δ	DATE	DESCRIPTION

KEY PLAN:

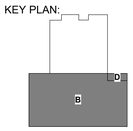

SHEET NAME:
FLOOR PLAN- LEVEL 1- AREA B

ORIG SUBMISSION: xxxx.xx.xx

SHEET:
A-101BCD

75% DESIGN DEVELOPMENT